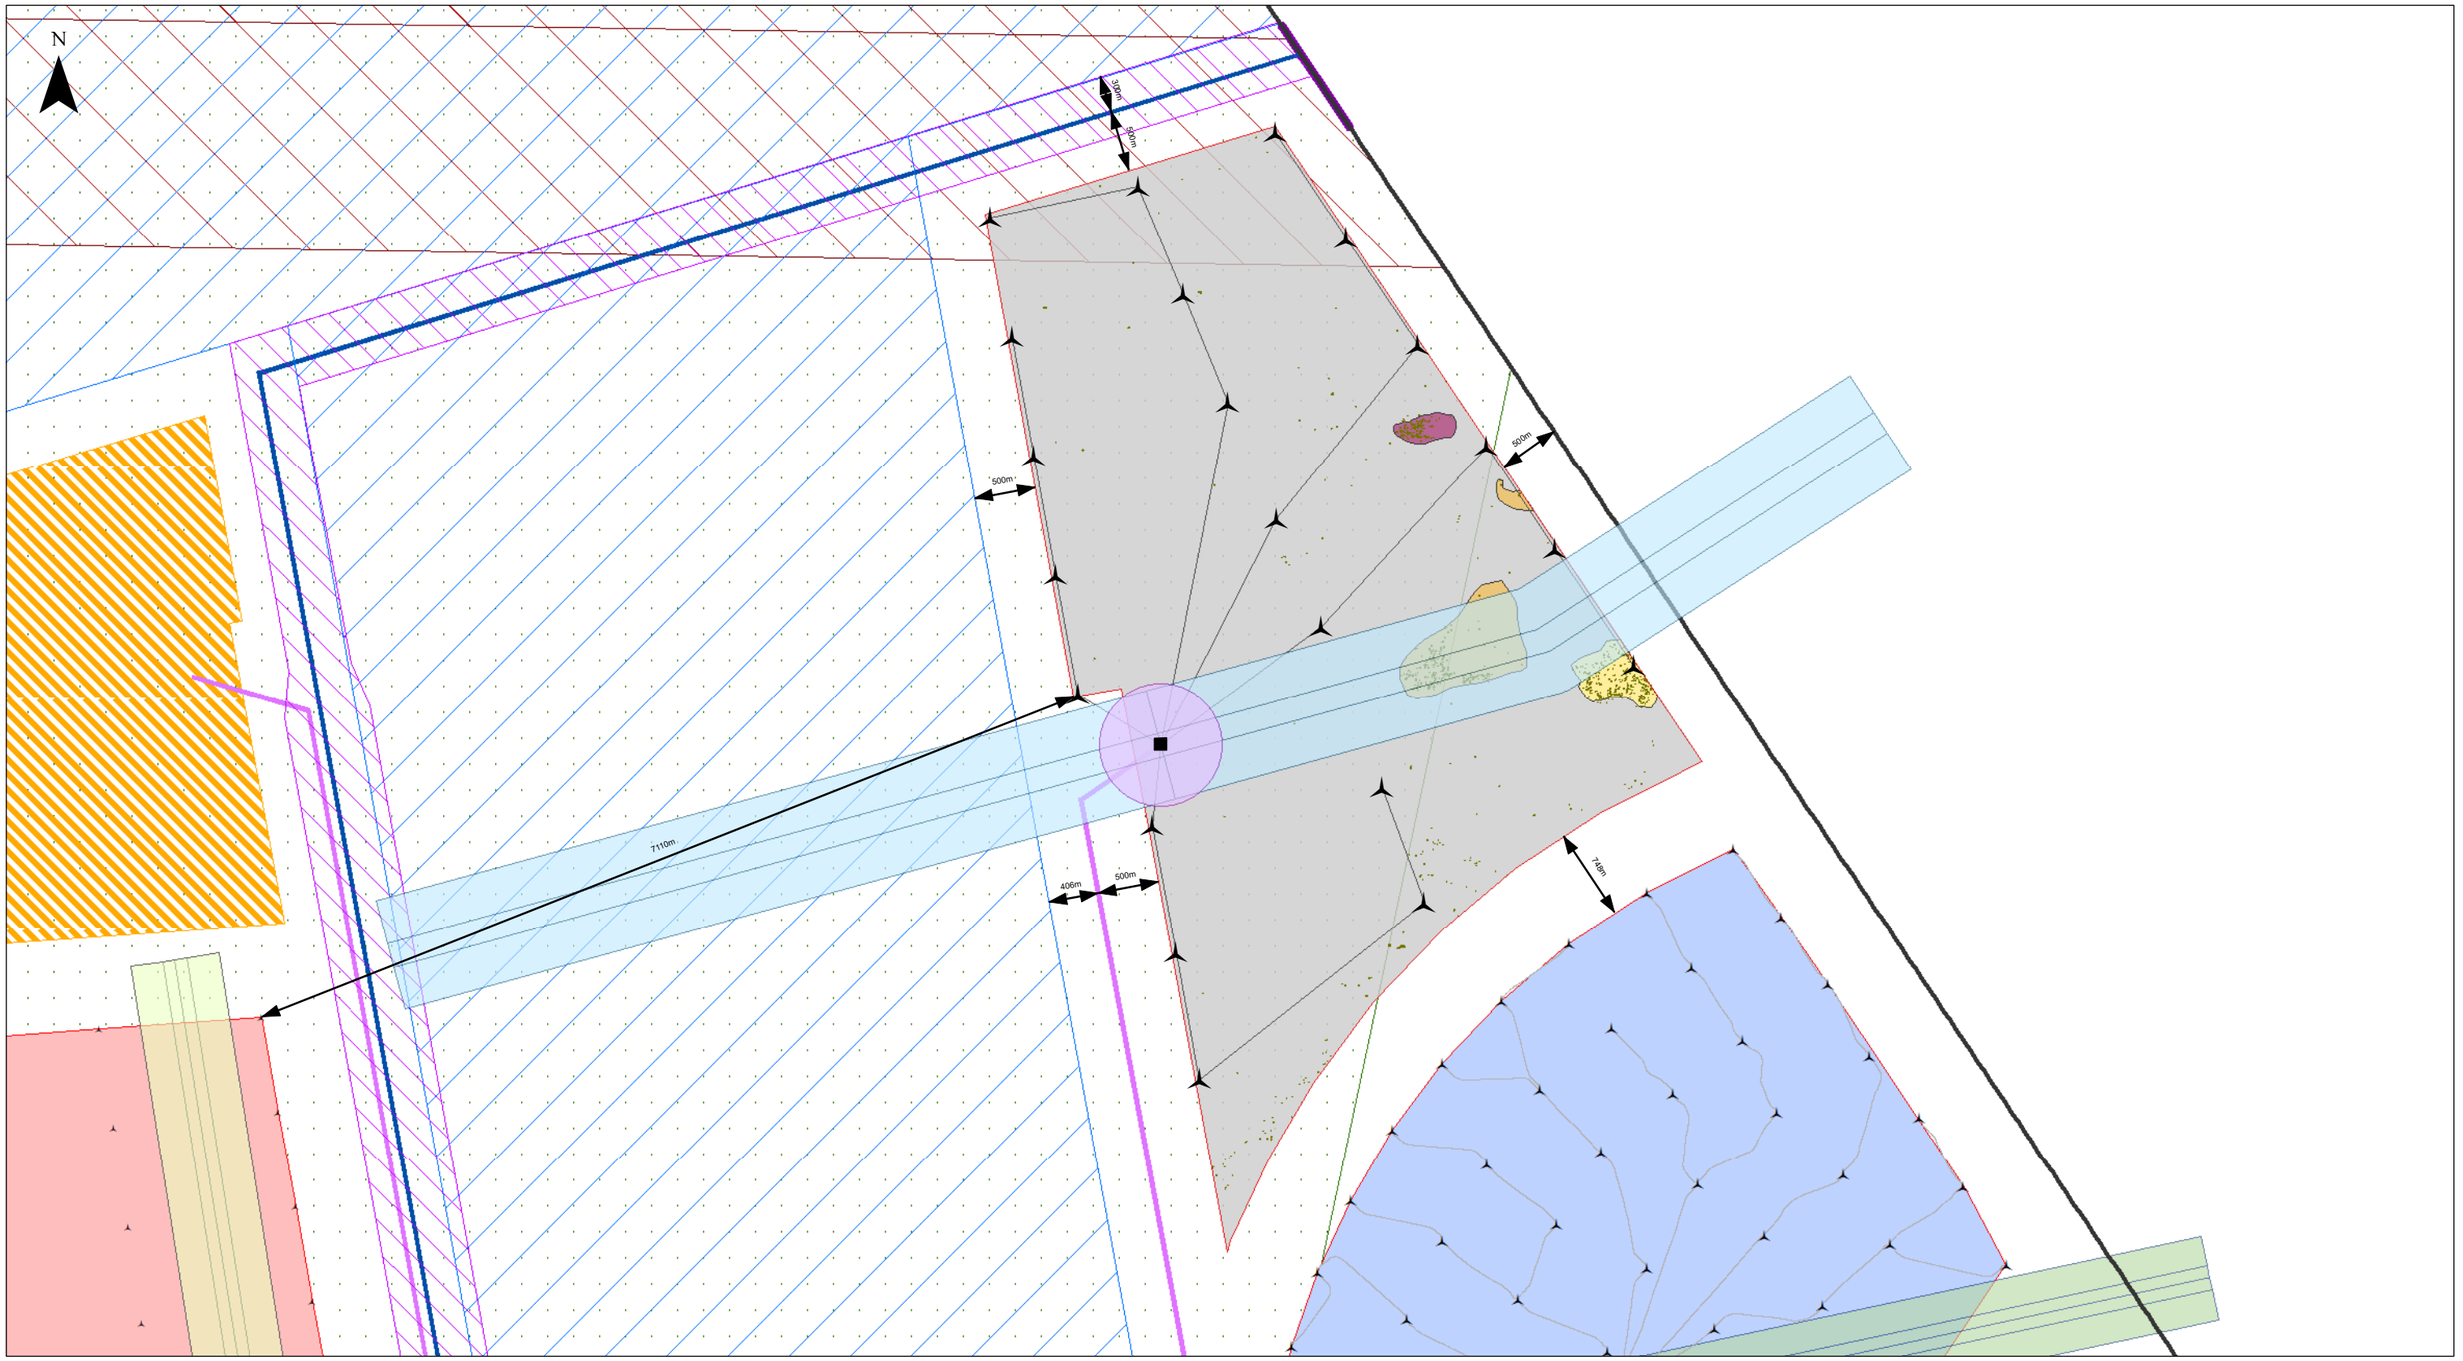

REV.	DATE	REASON FOR ISSUE	DRAWN	CHECKED	APPROVED
2	16/12/2021	Updated Site Boundary	TN	SD / PH	SD / PH
1	17/06/2020	Drawing Created	HAH	CL	DP

COORDINATE SYSTEM:
ETRS 1989 UTM Zone 33N

PLOT SIZE: A3
SCALE: 1:50,000

IBERDROLA

Kilometers
0 1 2

WAK-GEN-GIS-DRG-IBR-000050

WINDANKER

Windanker Offshore Windfarm
Project Area Constraints Summary

Windanker (Preliminary Layout)
- WTG
- OSS (100m x 100m)
- 500m Area around OSS
- Windanker OWF Boundary
- Potential Helicopter Corridor Subject to Alignment with TSO
- Preliminary Inter Array Cable

Wikinger
- Wikinger OWF
- Wikinger Helicopter Corridor
- Wikinger Inter Array Cable

Baltic Eagle
- Baltic Eagle OWF
- Baltic Eagle Helicopter Corridor

Maritime Spatial Plan EEZ
- Cables and Pipelines
- Bird Migration Corridor
- Defence Reservation Area
- Shipping Priority Area
- EEZ Boundary

Site Development Plan 2020
- Gate

Platform Area
- Transformer Platform

Subsea Cable Area
- AC Subsea Cable
- Interconnector

Site
- Under Review

Site Investigation Data (BSH)
- MBES Mapped Object

Sediment Classification
- M - Mud
- gmS - GravellyMuddySand
- sG - sandyGravel
- sM - sandyMud

All rights reserved. To the fullest extent permitted by law, we accept no responsibility or liability (whether in contract, tort (including negligence) or otherwise in respect of any errors or omissions in the information contained in the map and shall not be liable for any loss, damage or expense caused by such errors or omissions.

E:\Windanker\04_Drawing_Figures\OFFSHORE\OWF_ENGINEERING\Planning\WAK-GEN-GIS-DRG-IBR-000050 Rev 02 Windanker Project Area Constraints Summary.mxd